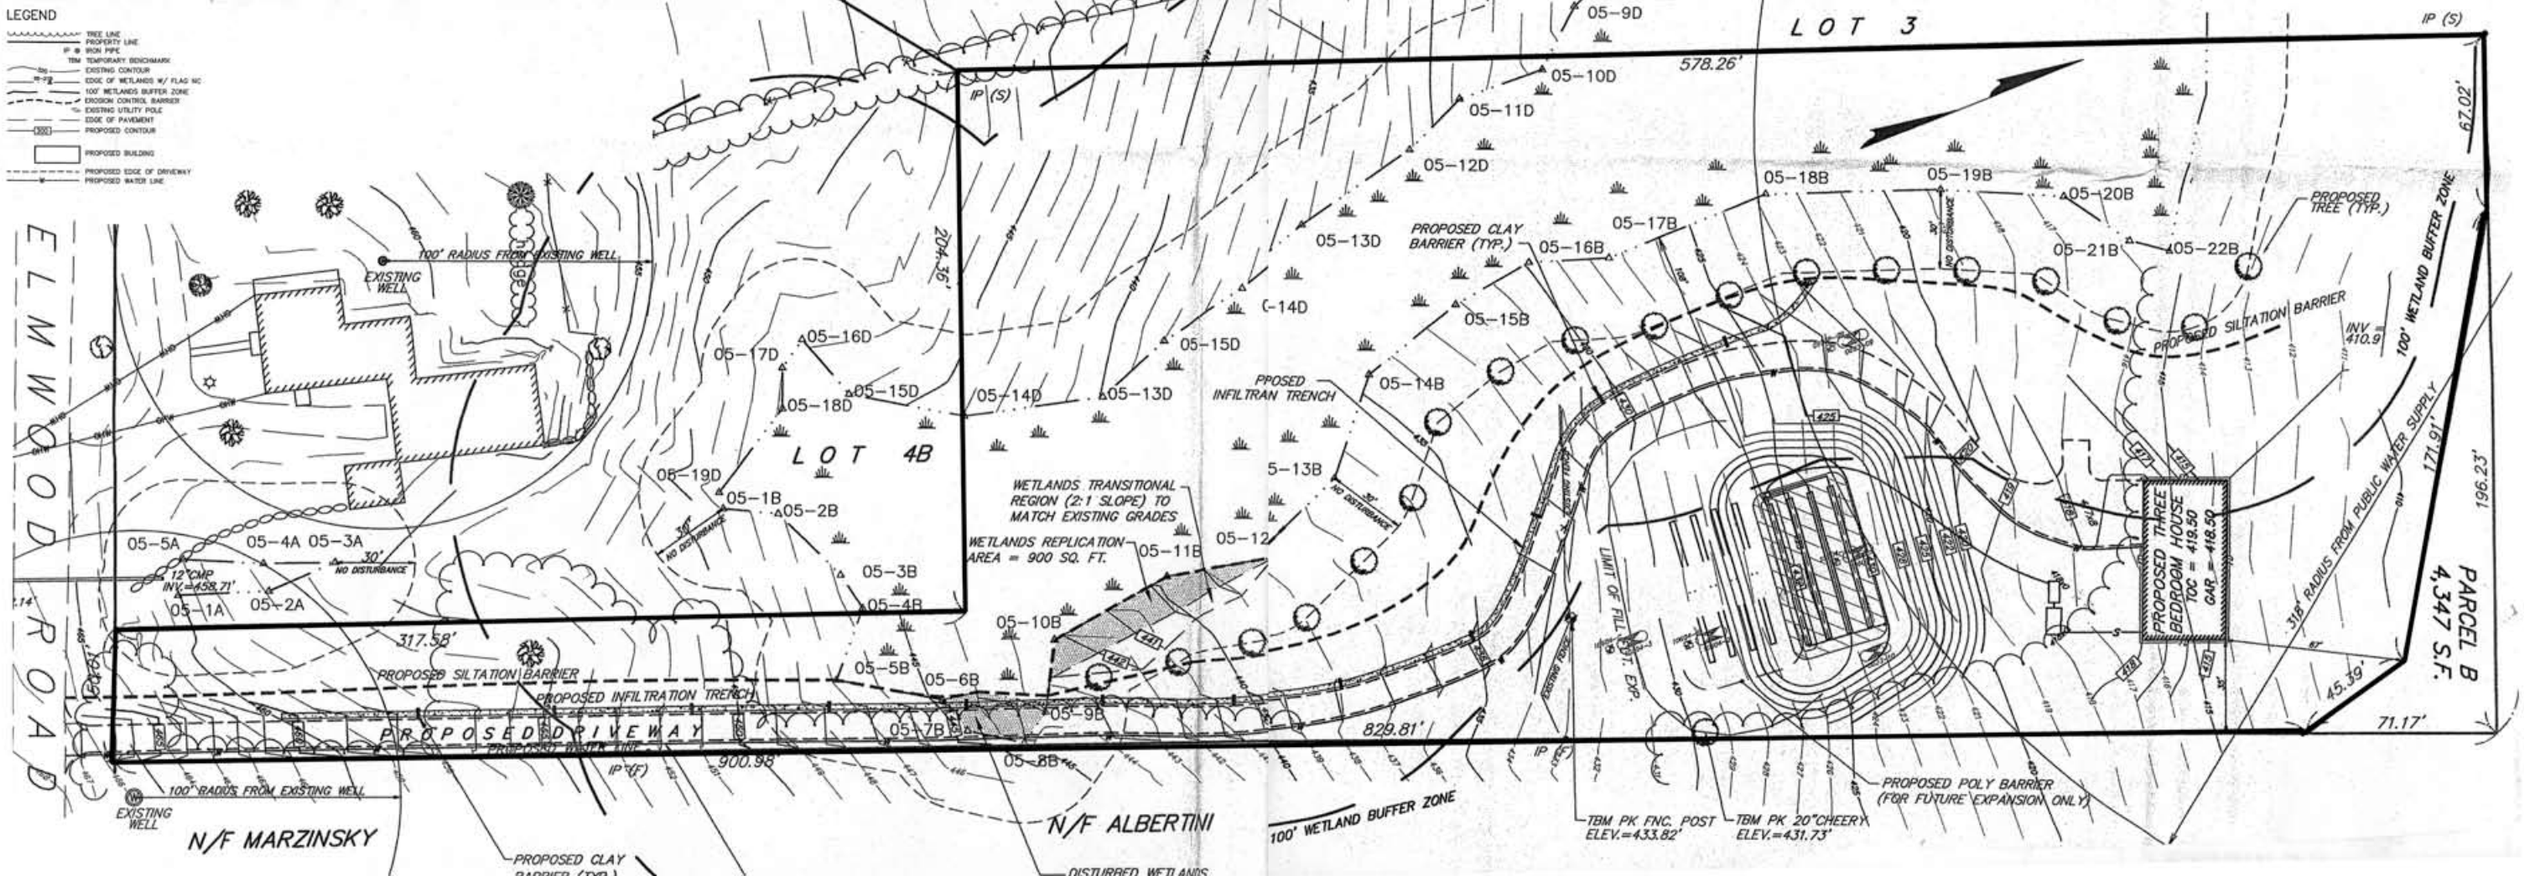
LEGEND
TREE LINE
PROPERTY LINE
IP IRON PIPE
TBM TEMPORARY BENCHMARK
EXISTING CONTOUR
EDGE OF WETLANDS W/ FLAG NO
100' WETLANDS BUFFER ZONE
EROSION CONTROL BARRIER
EXISTING UTILITY POLE
EDGE OF PAVEMENT
PROPOSED CONTOUR
PROPOSED BUILDING
PROPOSED EDGE OF DRIVEWAY
PROPOSED WATER LINE
ELMWOOD ROAD
LOT 3
LOT 4B
PARCEL B
4,347 S.F.
N/F MARZINSKY
N/F ALBERTINI
PROPOSED DRIVEWAY
PROPOSED SILTATION BARRIER
PROPOSED INFILTRATION TRENCH
PPOSED INFILTRAN TRENCH
PROPOSED CLAY BARRIER (TYP.)
WETLANDS TRANSITIONAL REGION (2:1 SLOPE) TO MATCH EXISTING GRADES
WETLANDS REPLICATION AREA = 900 SQ. FT.
100' WETLAND BUFFER ZONE
100' RADIUS FROM EXISTING WELL
EXISTING WELL
318' RADIUS FROM PUBLIC WATER SUPPLY
PROPOSED TREE (TYP.)
PROPOSED THREE BEDROOM HOUSE
TOC = 419.50
GAR = 418.50
LIMIT OF FILL (OUT. EXP.)
PROPOSED POLY BARRIER (FOR FUTURE EXPANSION ONLY)
TBM PK FNC. POST ELEV.=433.82'
TBM PK 20"CHEERY ELEV.=431.73'
12"CMP INV.=458.71'
INV. 410.9
NO DISTURBANCE
30'
578.26'
204.36'
317.58'
900.98'
829.81'
67.02'
171.91'
196.23'
45.39'
71.17'
IP (S)
IP (F)
IP
05-1A
05-1B
05-2A
05-2B
05-3A
05-3B
05-4A
05-4B
05-5A
05-5B
05-6B
05-7B
05-8B
05-9B
05-9D
05-10B
05-10D
05-11B
05-11D
05-12
05-12D
05-13B
05-13D
05-14B
05-14D
05-15B
05-15D
05-16B
05-16D
05-17B
05-17D
05-18B
05-18D
05-19B
05-19D
05-20B
05-21B
05-22B